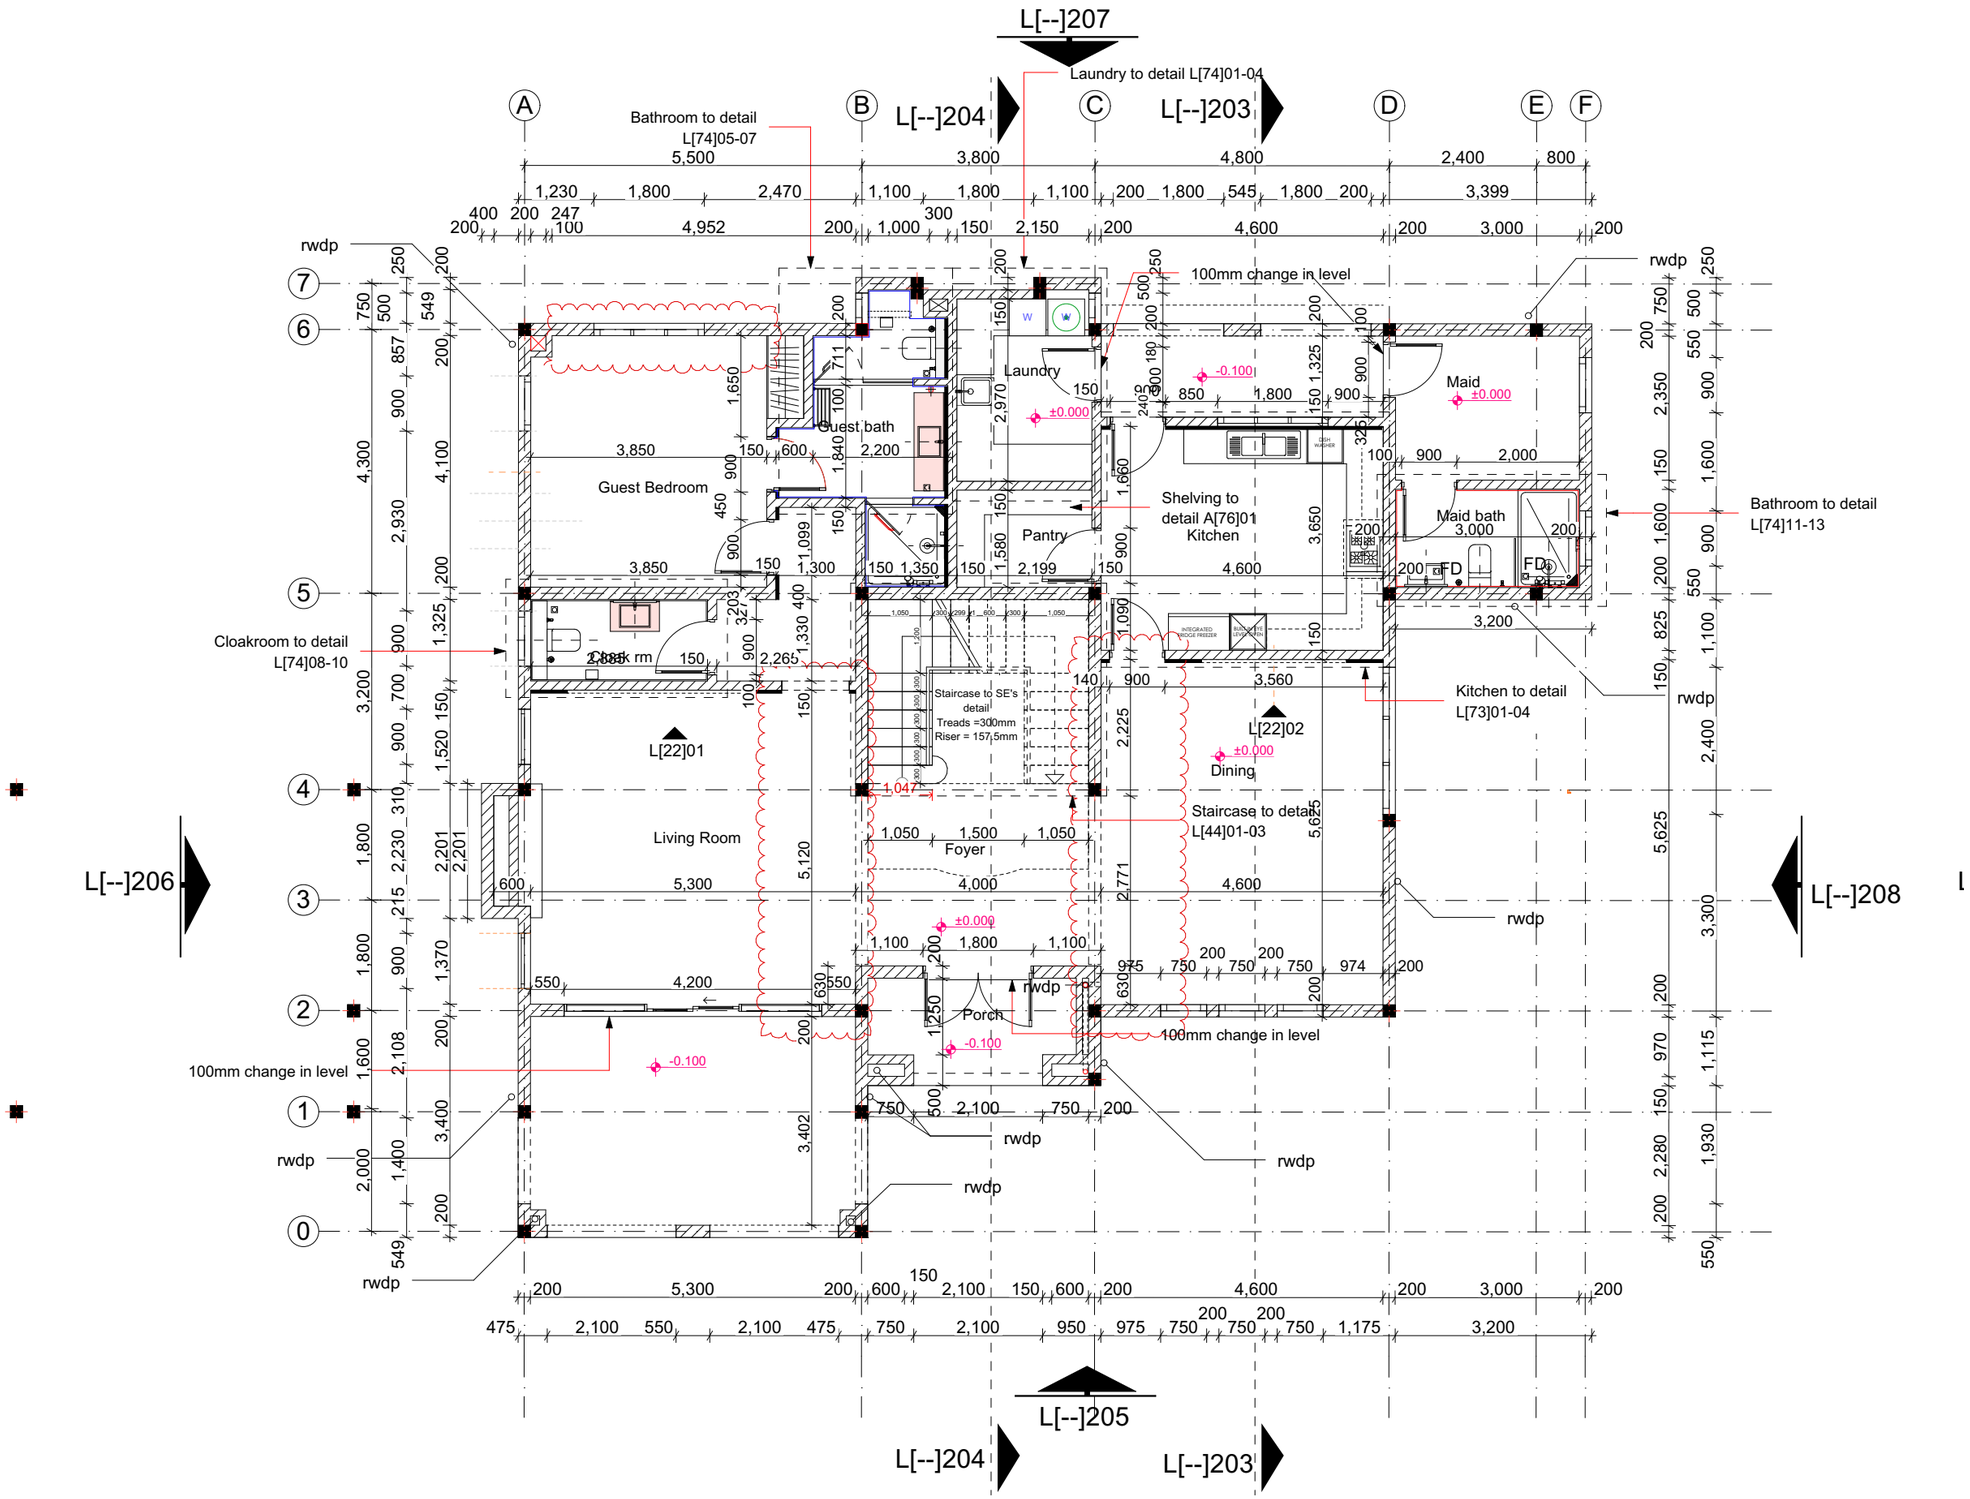


L[--]200 GROUND FLOOR LAYOUT
Scale 1:100

NOTES

1. This drawing is a copyright © of Symbion Uganda Ltd.
2. Do not scale off this drawing
3. All levels and dimensions to be checked on site before any building work commences
4. Any discrepancies to be reported to the office of the consultant
5. All work to be strictly in accordance to with the standard specifications and notes
6. This drawing is to be read in conjunction with specifications and all other relevant drawings
7. Walls below 200mm thick to be reinforced with hoop iron at every alternate course
8. Depth of foundations to be decided on site
9. pv denotes permanent air vents over doors and windows as shown on drawings
10. A single layer of 3-ply bituminous felt to be provided between masonry and r.c. work
11. Drain pipes passing under tarmac, driveways, and buildings to be encased in 150mm thick concrete sorround
12. All reinforced concrete work to Structural Engineer's drawings
13. All sanitary works to the entire satisfaction of MoH
14. All roads, storm water drainage and foul sewerage to Civil Engineer's drawings

| RevID | ChID | Change Name | Date |
|---|---|---|---|
| | | | |

Client
TIMOTHY MASEMBE KANYEREZI & WILLIAM BYARUHANGA & STEPHEN MOSHA
P.O.BOX 7166, KAMPALA

Job Title
PROPOSED RESIDENTIAL DEVELOPMENT ON BLOCK 248, PLOT 344,347,348,349,350,619,804,805,1161. KAUKU

SYMBION
STUDIO HOUSE, PLOT 5 BADALI RISE.
P.O BOX 7671 KAMPALA, UGANDA
TEL: +256(41)251142/349065,256(31)260252
E-mail:symbionuganda@symbion-int.com
WEBSITE: www.symbion-int.com

Project status & Sheet Name
PRODUCTION DRAWINGS
Ground Floor Plan- Villas

| | |
|---|---|
| Drawn by<br>M H H | Checked by<br>PM |
| Issue Date<br>17/02/2026 | Scale<br>1:100 @ A3 |
| Revision | Drawing No.<br>L[--]200 |

Job Number
SU.18.540

File Path
BIM Server: APPSERVER - BIM Server 21/501-545/SU.18.540 Lj-L200 Series Villa-Kauku gated community




L[--]201 FIRST FLOOR LAYOUT
Scale 1:100

NOTES

1. This drawing is a copyright © of Symbion Uganda Ltd.
2. Do not scale off this drawing
3. All levels and dimensions to be checked on site before any building work commences
4. Any discrepancies to be reported to the office of the consultant
5. All work to be strictly in accordance to with the standard specifications and notes
6. This drawing is to be read in conjunction with specifications and all other relevant drawings
7. Walls below 200mm thick to be reinforced with hoop iron at every alternate course
8. Depth of foundations to be decided on site
9. pv denotes permanent air vents over doors and windows as shown on drawings
10. A single layer of 3-ply bituminous felt to be provided between masonry and r.c. work
11. Drain pipes passing under tarmac, driveways, and buildings to be encased in 150mm thick concrete sorround
12. All reinforced concrete work to Structural Engineer's drawings
13. All sanitary works to the entire satisfaction of MoH
14. All roads, storm water drainage and foul sewerage to Civil Engineer's drawings

| RevID | ChID | Change Name | Date |
|---|---|---|---|
| | | | |

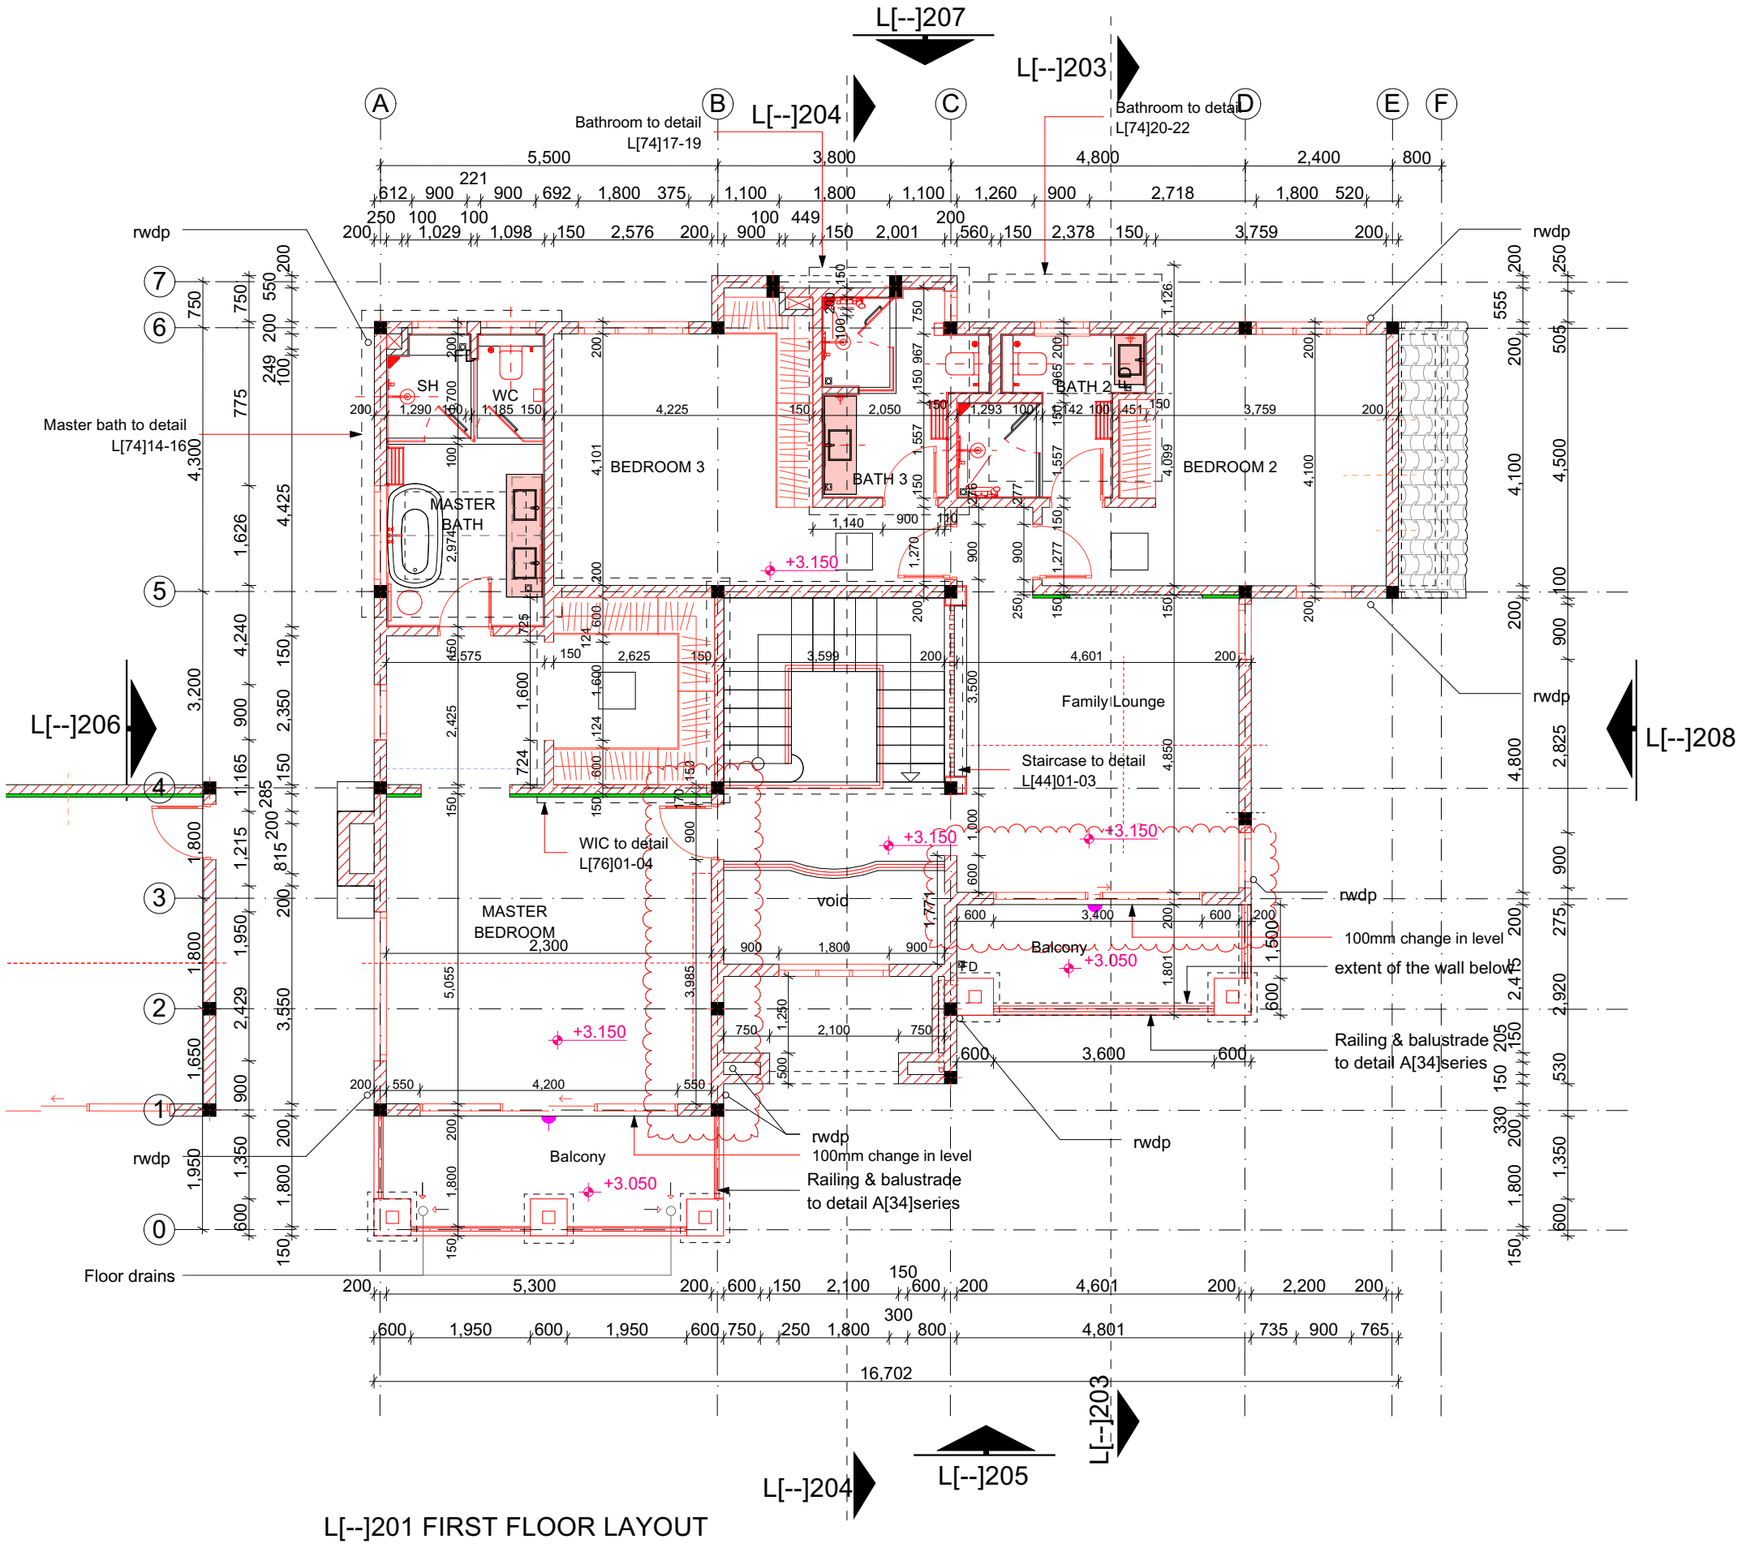Client
TIMOTHY MASEMBE KANYEREZI & WILLIAM BYARUHANGA & STEPHEN MOSHA
P.O.BOX 7166, KAMPALA

Job Title
PROPOSED RESIDENTIAL DEVELOPMENT
ON BLOCK 248, PLOT 344,347,348,349,350,619,804,805,1161. KAUKU

SYMBION
STUDIO HOUSE, PLOT 5 BADALI RISE.
P.O BOX 7671 KAMPALA, UGANDA
TEL: +256(41)251142/349065,256(31)260252
E-mail:symbionuganda@symbion-int.com
WEBSITE: www.symbion-int.com

Project status & Sheet Name
PRODUCTION DRAWINGS
First Floor Plan- Villas

| | |
|---|---|
| Drawn by M H H | Checked by PM |
| Issue Date 17/02/2026 | Scale 1:100 @ A3 |
| Revision | Drawing No. L[--]201 |

Job Number
SU.18.540

File Path
BIM Server: APPSERVER - BIM Server 21/501-540/SU.18.540 Lj-[-] 200 Series Villa-Kauku gated community